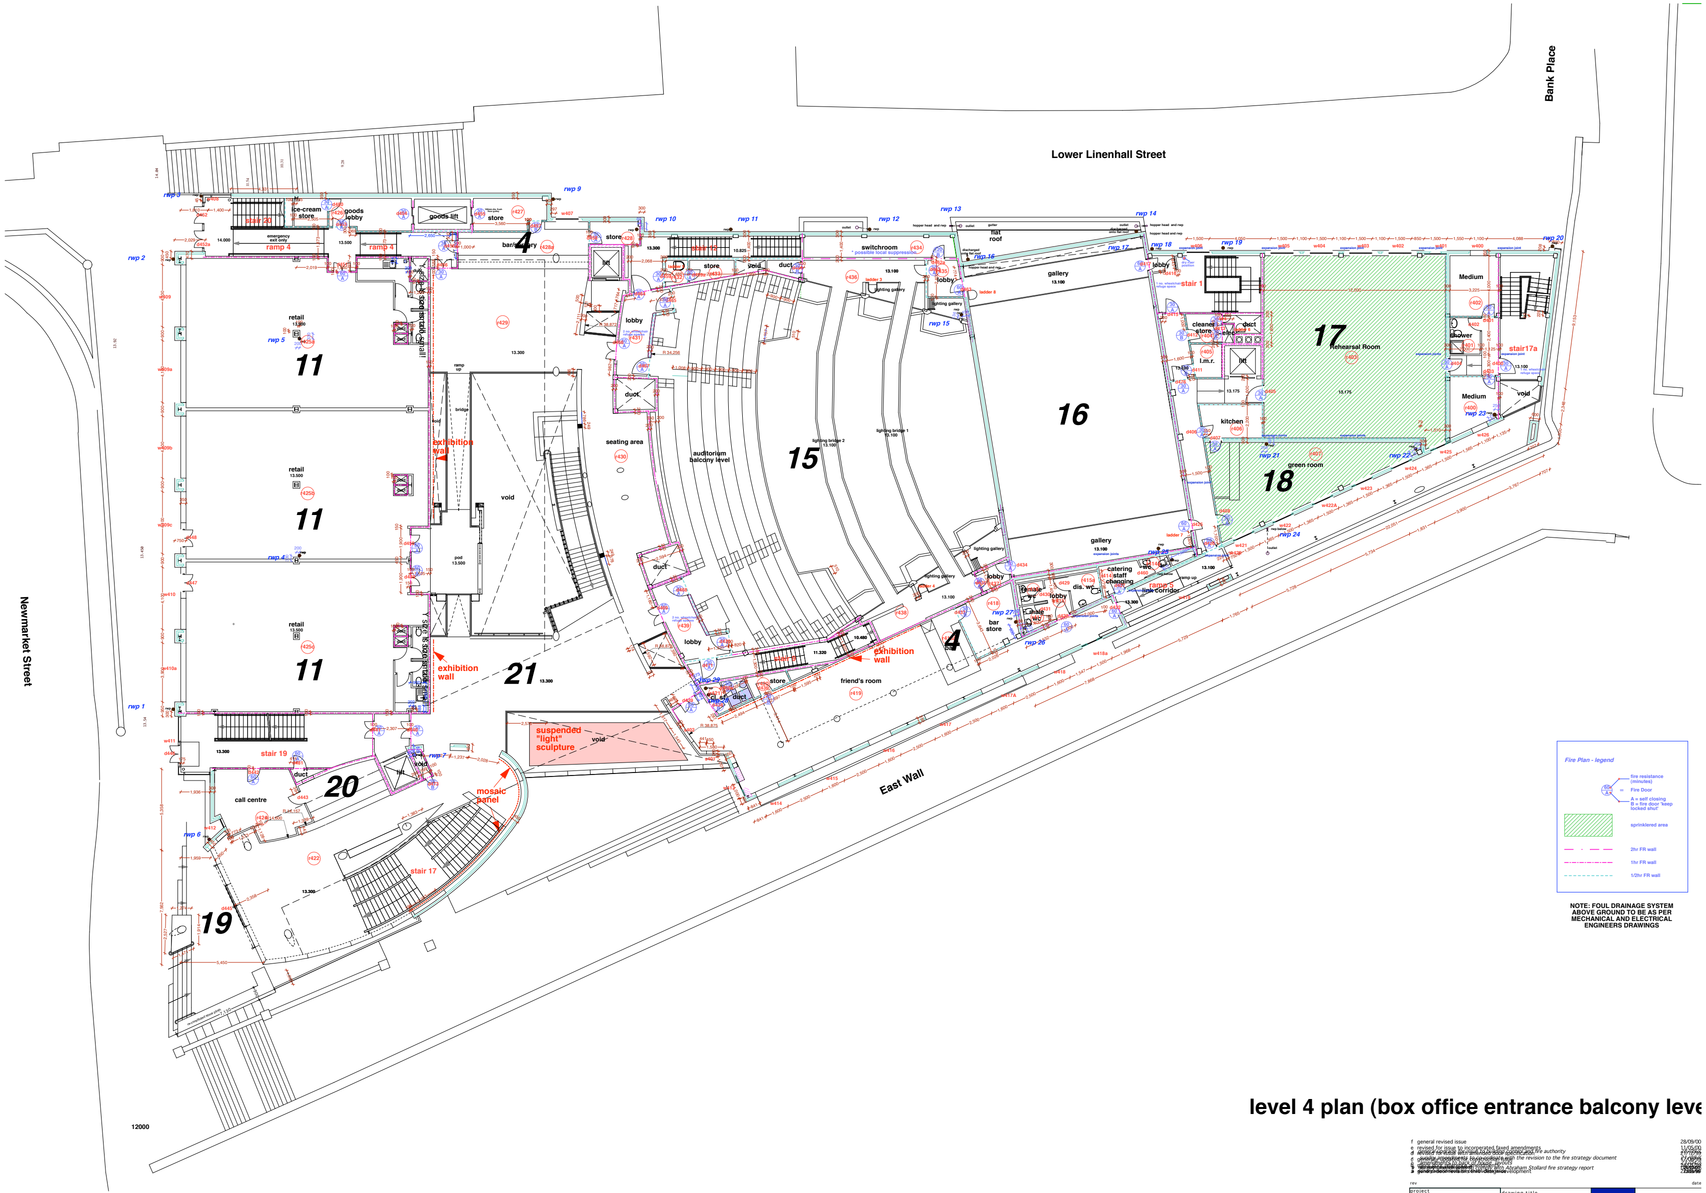

NOTE: FOUL DRAINAGE SYSTEM ABOVE GROUND TO BE AS PER MECHANICAL AND ELECTRICAL ENGINEERS DRAWINGS

level 4 plan (box office entrance balcony leve

rev		date
f	general revised issue	28/09/00
e	revised for issue to incorperated faxed amendments	11/05/00
d	revised for issue with amended door specification	21/12/99
c	generally updated for construction issue	
b	minor door reference amendments	
a	general design revisions thro' design development	

project	drawing title	
The Millennium Complex for Derry Theatre Trust	LEVEL 4	hmd chartered architects

scale	date	drawn	drawing no.
1:100	april '98		4494/124

13 Queen Street, Derry
N. Ireland. BT48 7EG
T: 028 71 267 143
F: 028 71 265 995
E: hmd@maidencity.source.co.uk

architects . project managers . planning supervisors . building surveyors .